


N


VICINITY MAP

SCALE NDTS

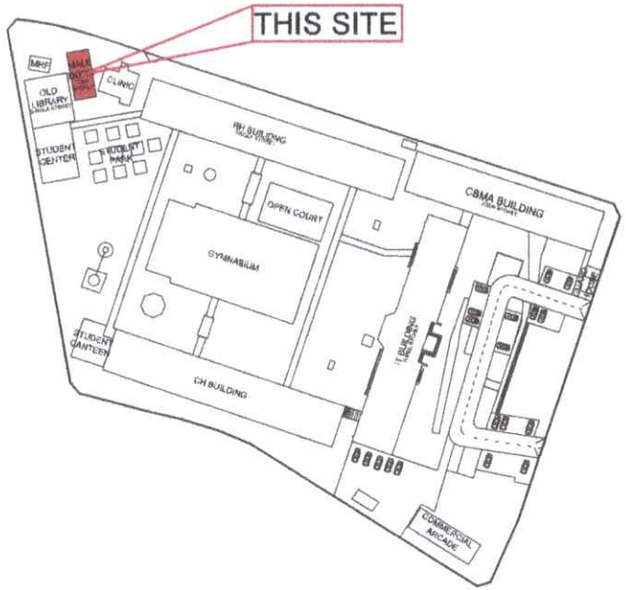


SITE DEVELOPMENT PLAN

SCALE NDTS

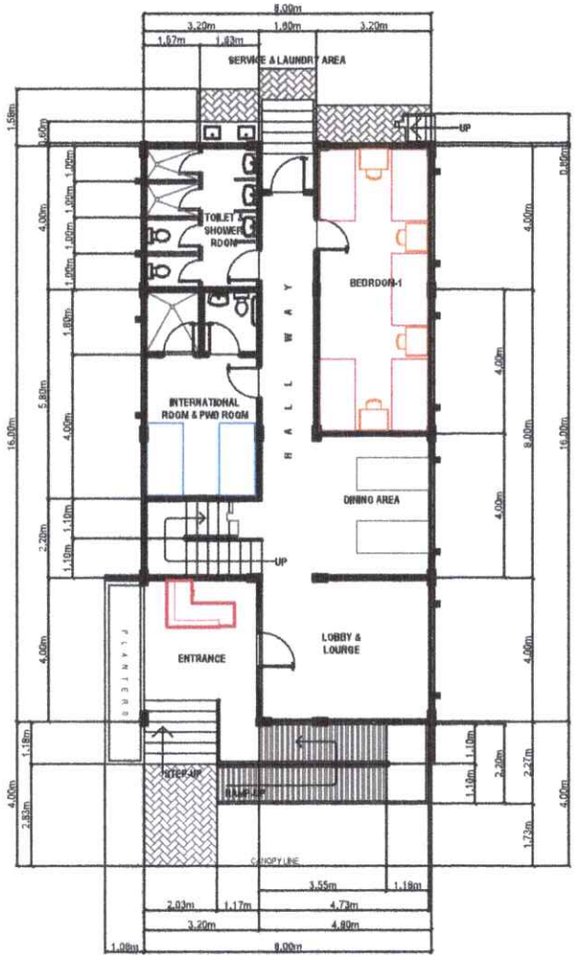


MALE DORMITORY GROUND FLOOR PLAN

SCALE 1:50MTS

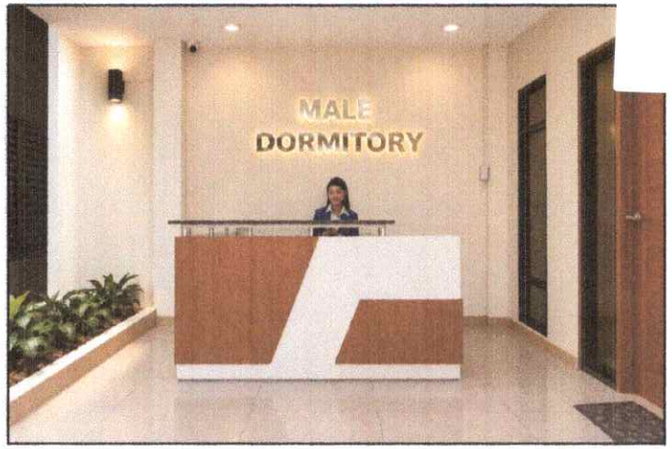

PERSPECTIVE

SCALE NDTS

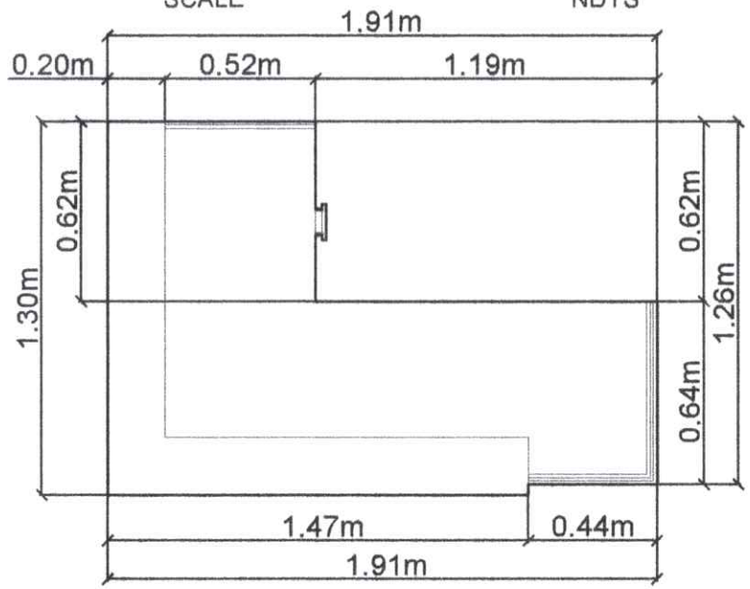

TOP VIEW RECEPTION DESK PLAN


SCALE 1:25MTS


Republic of the Philippines CARLOS HILADO MEMORIAL STATE UNIVERSITY Negros Occidental OFFICE OF THE PROJECT MANAGEMENT UNIT	PROJECT TITLE: FABRICATION AND INSTALLATION OF FIXED RECEPTION TABLE AT MALE DORMITORY-FORTUNE TOWNE CAMPUS PROJECT LOCATION: FORTUNE TOWNE CAMPUS	ENDORSED BY: RUVY M. TUBLE, Ph.D. EXECUTIVE DIRECTOR, FORTUNE TOWNE CAMPUS	PREPARED BY: HAYDEN PAUL S. YAP UNIVERSITY DRAFTSMAN - FORTUNE TOWNE CAMPUS ENGR. GANT M. [illegible] ADMIN. OFFICER III, PROJECT MANAGEMENT UNIT - FORTUNE TOWNE	CHECKED BY: ARCHITECT ARIEL [illegible] ISULAT, uap PROJECT DEVELOPMENT OFFICER II, PMU ENGR. DESIRE G. CHAVEZ PROJECT DEVELOPMENT OFFICER III, PMU	RECOMMENDING APPROVAL: ENGR. JUN-JUN J. MARQUEZ DIRECTOR, PROJECT MANAGEMENT UNIT ENGR. RUSSEL M. DELA TORRE, Ph.D. OIC - VICE PRESIDENT FOR ADMINISTRATION AND FINANCE	APPROVED BY: NORBERTO P. MANGULABNAN, Ph.D SUC PRESIDENT III	SHEET NO: CS	PAGE NO: 1/5


26-560

10/28




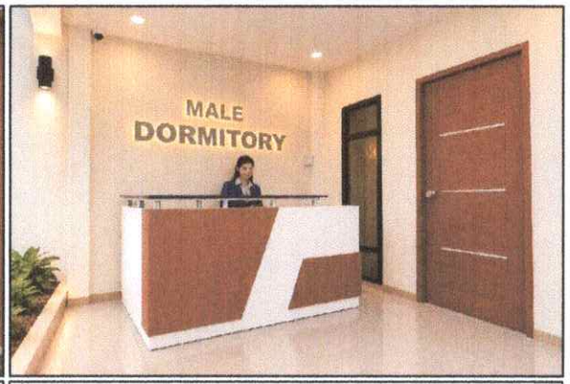

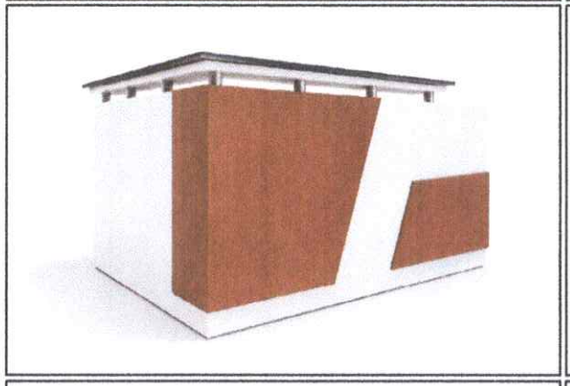

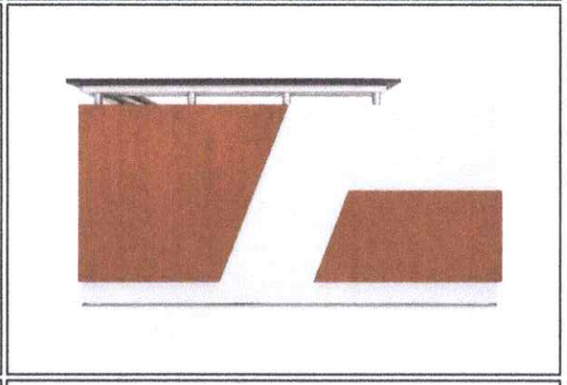




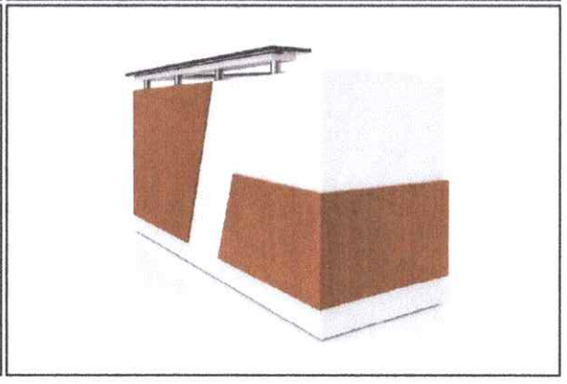


PERSPECTIVE

SCALE NDTS

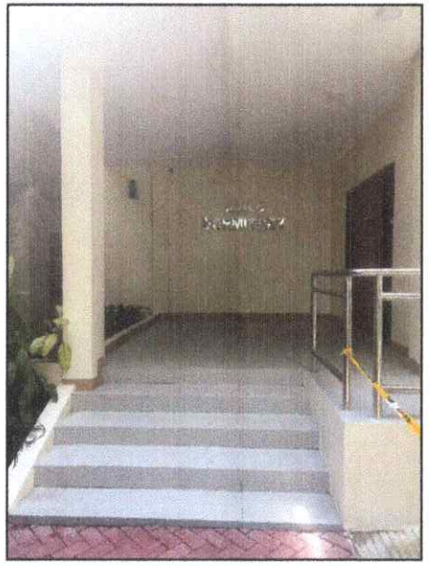






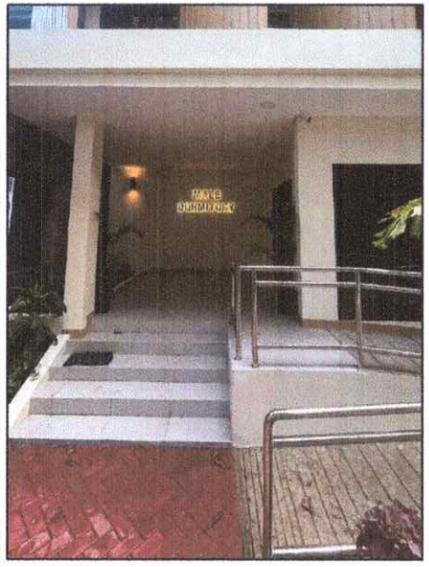

SITE ACTUAL PHOTOS

SCALE NDTS

Republic of the Philippines CARLOS HILADO MEMORIAL STATE UNIVERSITY Negros Occidental OFFICE OF THE PROJECT MANAGEMENT UNIT	PROJECT TITLE: FABRICATION AND INSTALLATION OF FIXED RECEPTION TABLE AT MALE DORMITORY-FORTUNE TOWNE CAMPUS PROJECT LOCATION: FORTUNE TOWNE CAMPUS	ENDORSED BY: RUVY M. TUBLE, Ph.D. EXECUTIVE DIRECTOR, FORTUNE TOWNE CAMPUS	PREPARED BY: HAYDEN PAUL A. YAP UNIVERSITY DRAFTSMAN - FORTUNE TOWNE CAMPUS ENGR. GANI M. GAYAMO, JR. ADMIN. OFFICER III, PROJECT MANAGEMENT UNIT - FORTUNE TOWNE	CHECKED BY: AR. [illegible], vap PROJECT DEVELOPMENT OFFICER III, PMU ENGR. [illegible] PROJECT DEVELOPMENT OFFICER III, PMU	RECOMMENDING APPROVAL: ENGR. JUN-JUN J. MAÑOQUEZ DIRECTOR, PROJECT MANAGEMENT UNIT ENGR. RUSSEL M. DELA TORRE, Ph.D OIC - VICE PRESIDENT FOR ADMINISTRATION AND FINANCE	APPROVED BY: NORBERTO P. MANGILABNAN, Ph.D SUC PRESIDENT III	SHEET NO: CS	PAGE NO: 2/5

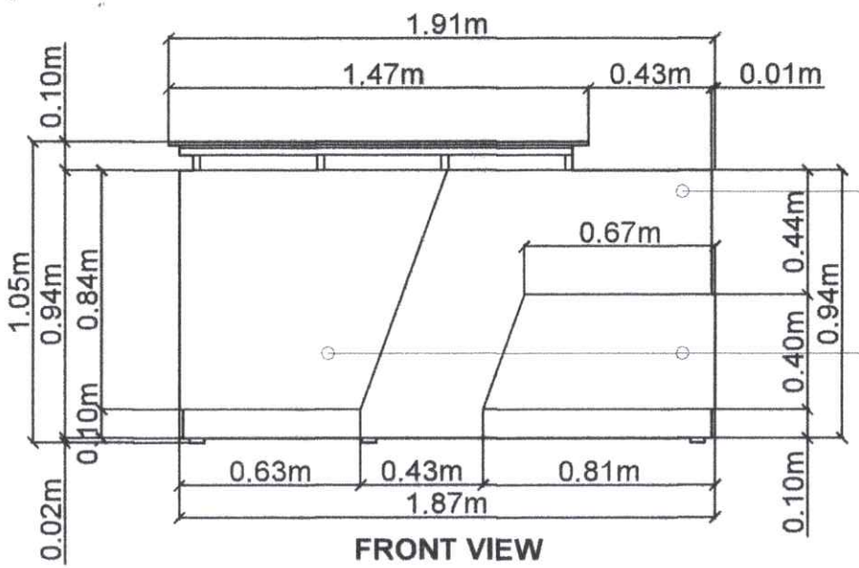


FRONT VIEW


6mm ALUMINUM COMPOSITE PANEL PE 4' x 8' - GLOSSY WHITE (SJ-8825) WITH $\frac{1}{2}$ MARINE PLYWOOD AS BACKING

PULL-OUT DRAWER

6mm ALUMINUM COMPOSITE PANEL PE 4' x 8' - WOODEN (SJ-6603)

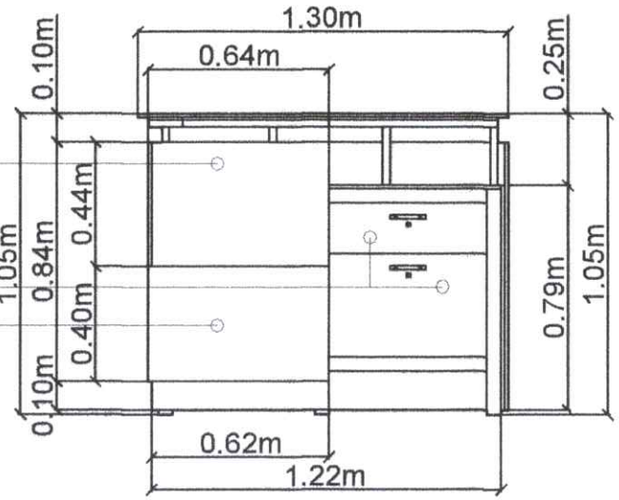

RIGHT-SIDE VIEW

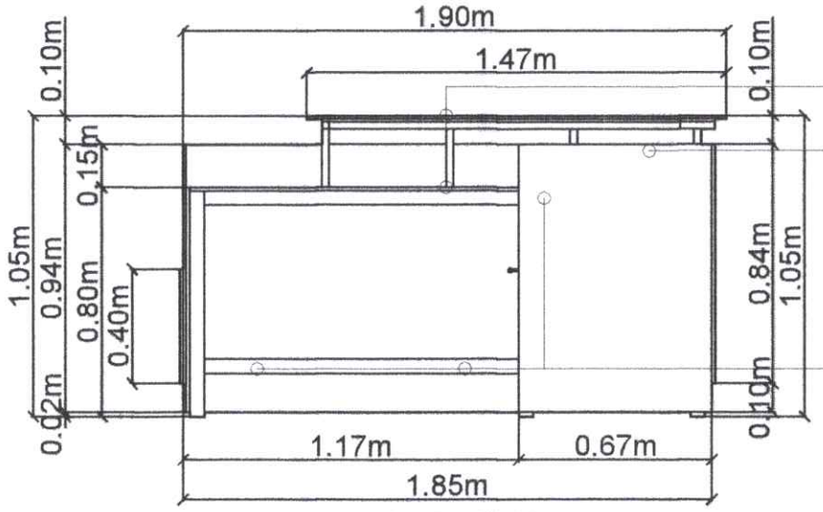


REAR VIEW

$\frac{3}{4}$ THK GRANITE SLAB 1.4m x 0.60m

6mm ALUMINUM COMPOSITE PANEL PE 4' x 8' - GLOSSY WHITE (SJ-8825) WITH $\frac{1}{2}$ MARINE PLYWOOD AS BACKING

6mm ALUMINUM COMPOSITE PANEL PE 4' x 8' - WOODEN (SJ-6603)

2" x 2" STAINLESS STEEL TUBULAR BAR

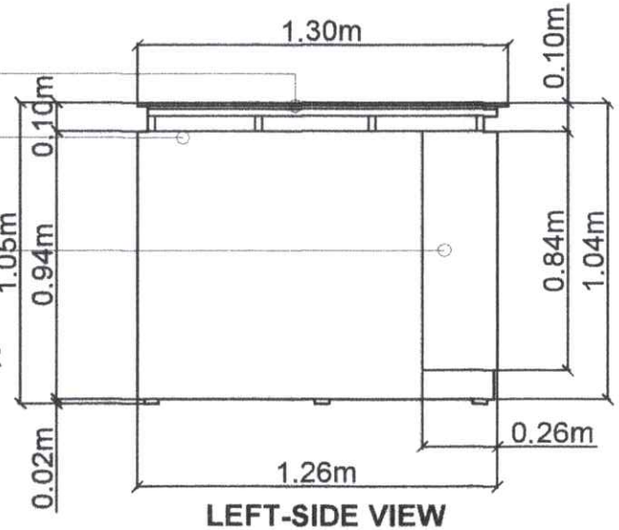



LEFT-SIDE VIEW

ELEVATION PLAN


SCALE 1:25MTS


Republic of the Philippines CARLOS HILADO MEMORIAL STATE UNIVERSITY Negros Occidental OFFICE OF THE PROJECT MANAGEMENT UNIT	PROJECT TITLE: FABRICATION AND INSTALLATION OF FIXED RECEPTION TABLE AT MALE DORMITORY-FORTUNE TOWNE CAMPUS PROJECT LOCATION: FORTUNE TOWNE CAMPUS	ENDORSED BY: RUVY M. TUALE, Ph.D. EXECUTIVE DIRECTOR, FORTUNE TOWNE CAMPUS	PREPARED BY: HANSEN PAUL S. YAP UNIVERSITY DRAFTSMAN, PMU - FORTUNE TOWNE CAMPUS ENGR. GANI M. CAMINERO JR. ADMIN. OFFICER III, PROJECT MANAGEMENT UNIT - FORTUNE TOWNE	CHECKED BY: ARCHIBEL MARK A. DULAY, USP PROJECT DEVELOPMENT OFFICER II, PMU ENGR. DESIREE O. CHAVEZ PROJECT DEVELOPMENT OFFICER III, PMU	RECOMMENDING APPROVAL: ENGR. JUN-JUN J. MARQUEZ DIRECTOR, PROJECT MANAGEMENT UNIT ENGR. RUSSEL M. DELA TORRE, Ph.D OIC - VICE PRESIDENT FOR ADMINISTRATION AND FINANCE	APPROVED BY: NORBERTO P. MANGULABNAN, Ph.D SUC PRESIDENT III	SHEET NO: A	PAGE NO: 3 5

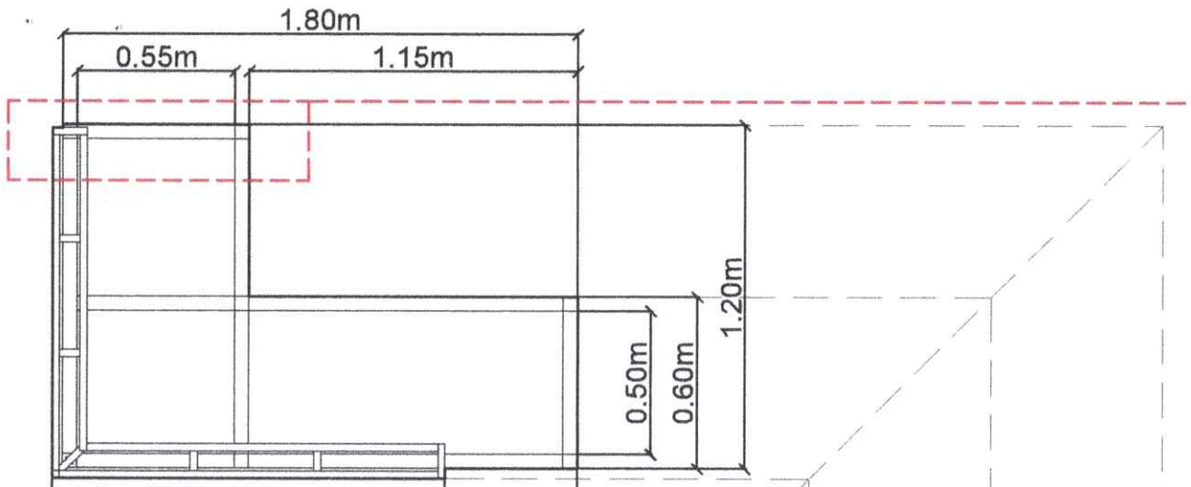

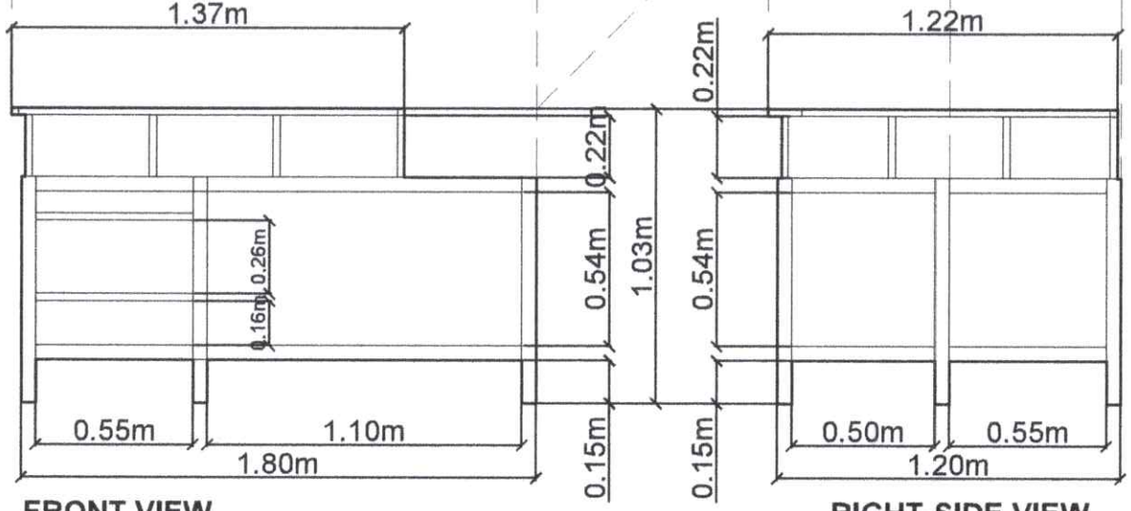

LEFT-SIDE SECTION VIEW

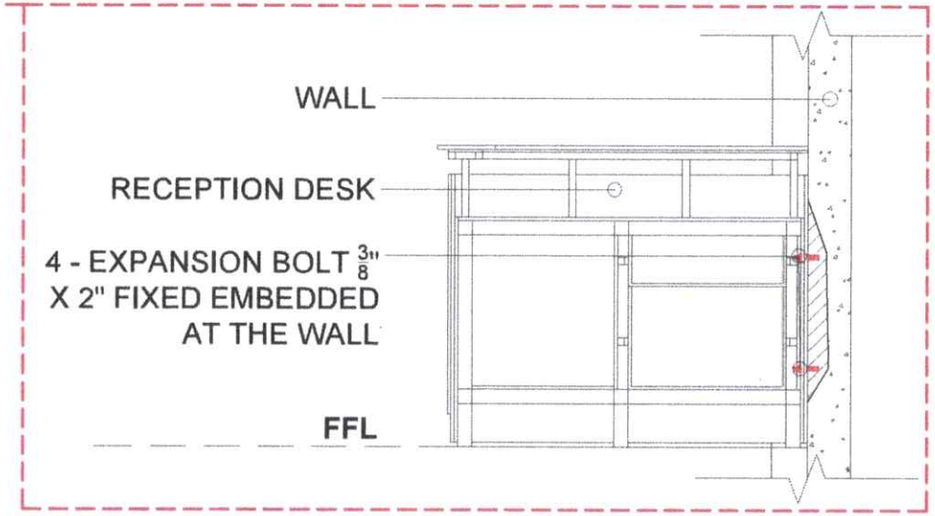


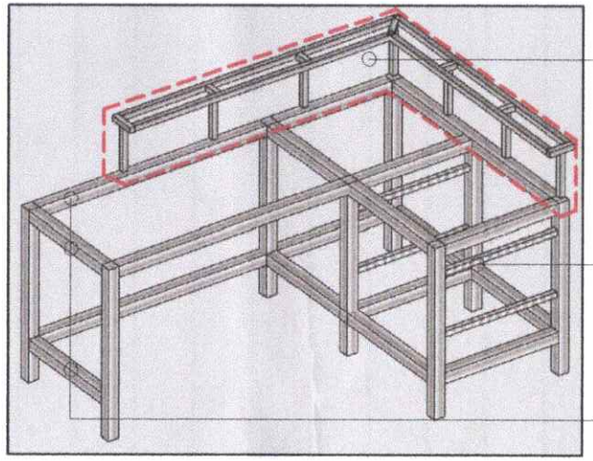


RECEPTION DESK ORTHOGRAPHIC FRAMING PLAN

SCALE 1:25MTS


Republic of the Philippines CARLOS HILADO MEMORIAL STATE UNIVERSITY Negros Occidental OFFICE OF THE PROJECT MANAGEMENT UNIT	PROJECT TITLE: FABRICATION AND INSTALLATION OF FIXED RECEPTION TABLE AT MALE DORMITORY-FORTUNE TOWNE CAMPUS PROJECT LOCATION: FORTUNE TOWNE CAMPUS	ENDORSED BY: RUVY M. TUBLE, Ph.D. EXECUTIVE DIRECTOR, FORTUNE TOWNE CAMPUS	PREPARED BY: HAYDEN PAUL S. YAP UNIVERSITY DRAFTSMAN, PMU - FORTUNE TOWNE CAMPUS ENGR. GANYMEDES CHIDATO JR. ADMIN. OFFICER III, PROJECT MANAGEMENT UNIT - FORTUNE TOWNE	CHECKED BY: AR. [illegible] MARTZ V. ISLAT, uap PROJECT DEVELOPMENT OFFICER II, PMU ENGR. DESIRE O. CHAVEZ PROJECT DEVELOPMENT OFFICER III, PMU	RECOMMENDING APPROVAL: ENGR. JUN-JUN J. MARQUEZ DIRECTOR, PROJECT MANAGEMENT UNIT ENGR. RUSSEL M. DELA TORRE, Ph.D OIC - VICE PRESIDENT FOR ADMINISTRATION AND FINANCE	APPROVED BY: NORBERTO P. MANGULABNAN, Ph.D SUC PRESIDENT III	SHEET NO: S	PAGE NO: 4/5

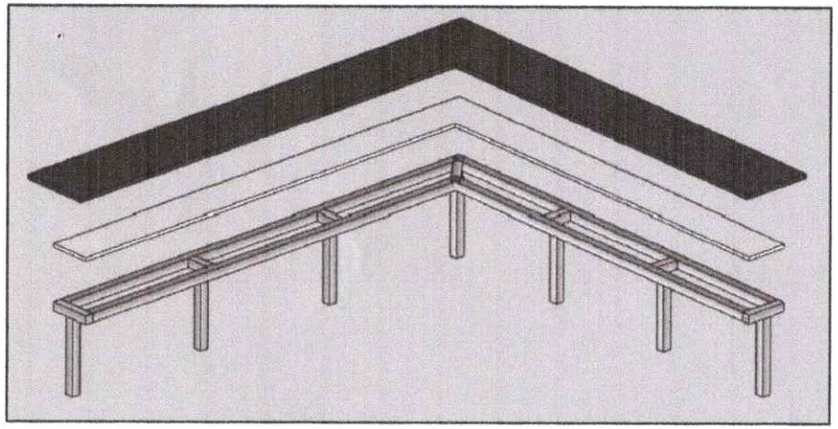


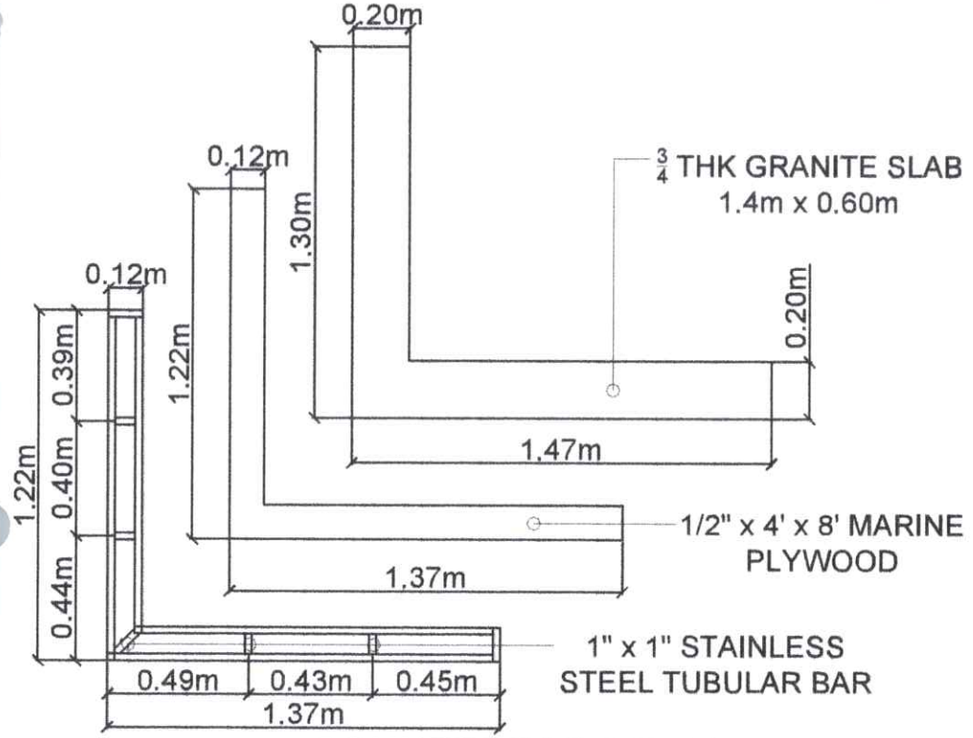


COUNTERTOP DETAILS

SCALE 1:25MTS

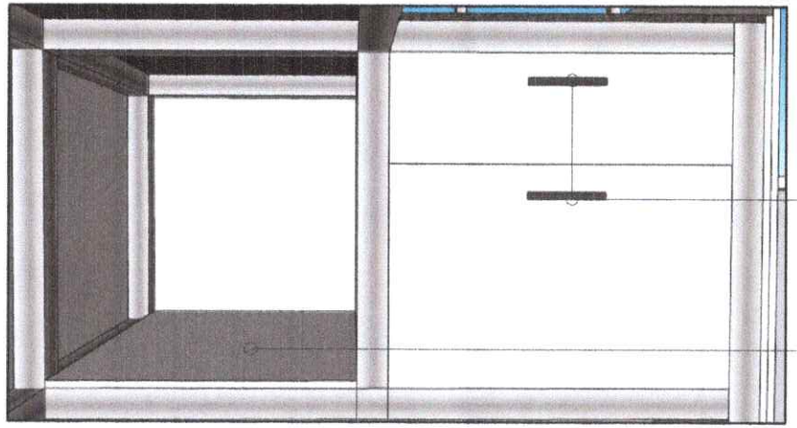

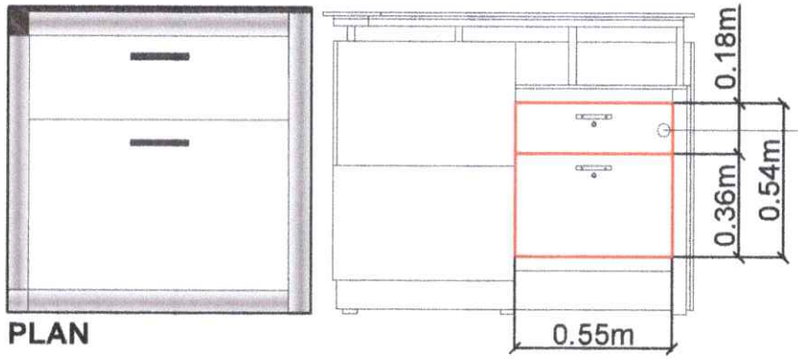

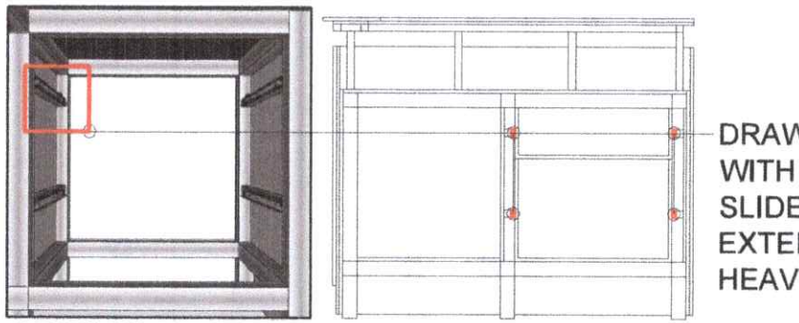

PULL-OUT DRAWER DETAILS

SCALE 1:25MTS

Republic of the Philippines CARLOS HILADO MEMORIAL STATE UNIVERSITY Negros Occidental OFFICE OF THE PROJECT MANAGEMENT UNIT	PROJECT TITLE: FABRICATION AND INSTALLATION OF FIXED RECEPTION TABLE AT MALE DORMITORY-FORTUNE TOWNE CAMPUS PROJECT LOCATION: FORTUNE TOWNE CAMPUS	ENDORSED BY: RUVY M. TABLE, Ph.D. EXECUTIVE DIRECTOR, FORTUNE TOWNE CAMPUS	PREPARED BY: HAYDEE P. BUS. YAP UNIVERSITY DRAFTSMAN, PMU - FORTUNE TOWNE CAMPUS ENGR. GAMI M. DIONDATO JR. ADMIN. OFFICER III, PROJECT MANAGEMENT UNIT - FORTUNE TOWNE	CHECKED BY: AR. MERIEL MARIE S. TOLAN, uap PROJECT DEVELOPMENT OFFICER II, PMU ENGR. DESIRE O. CHAVEZ PROJECT DEVELOPMENT OFFICER III, PMU	RECOMMENDING APPROVAL: ENGR. JUN-JUN J. MARQUEZ DIRECTOR, PROJECT MANAGEMENT UNIT ENGR. RUSSEL M. DELA TORRE, Ph.D OIC - VICE PRESIDENT FOR ADMINISTRATION AND FINANCE	APPROVED BY: NORBERTO P. MANGULABNAN, Ph.D SUC PRESIDENT III	SHEET NO: S	PAGE NO: 5/5